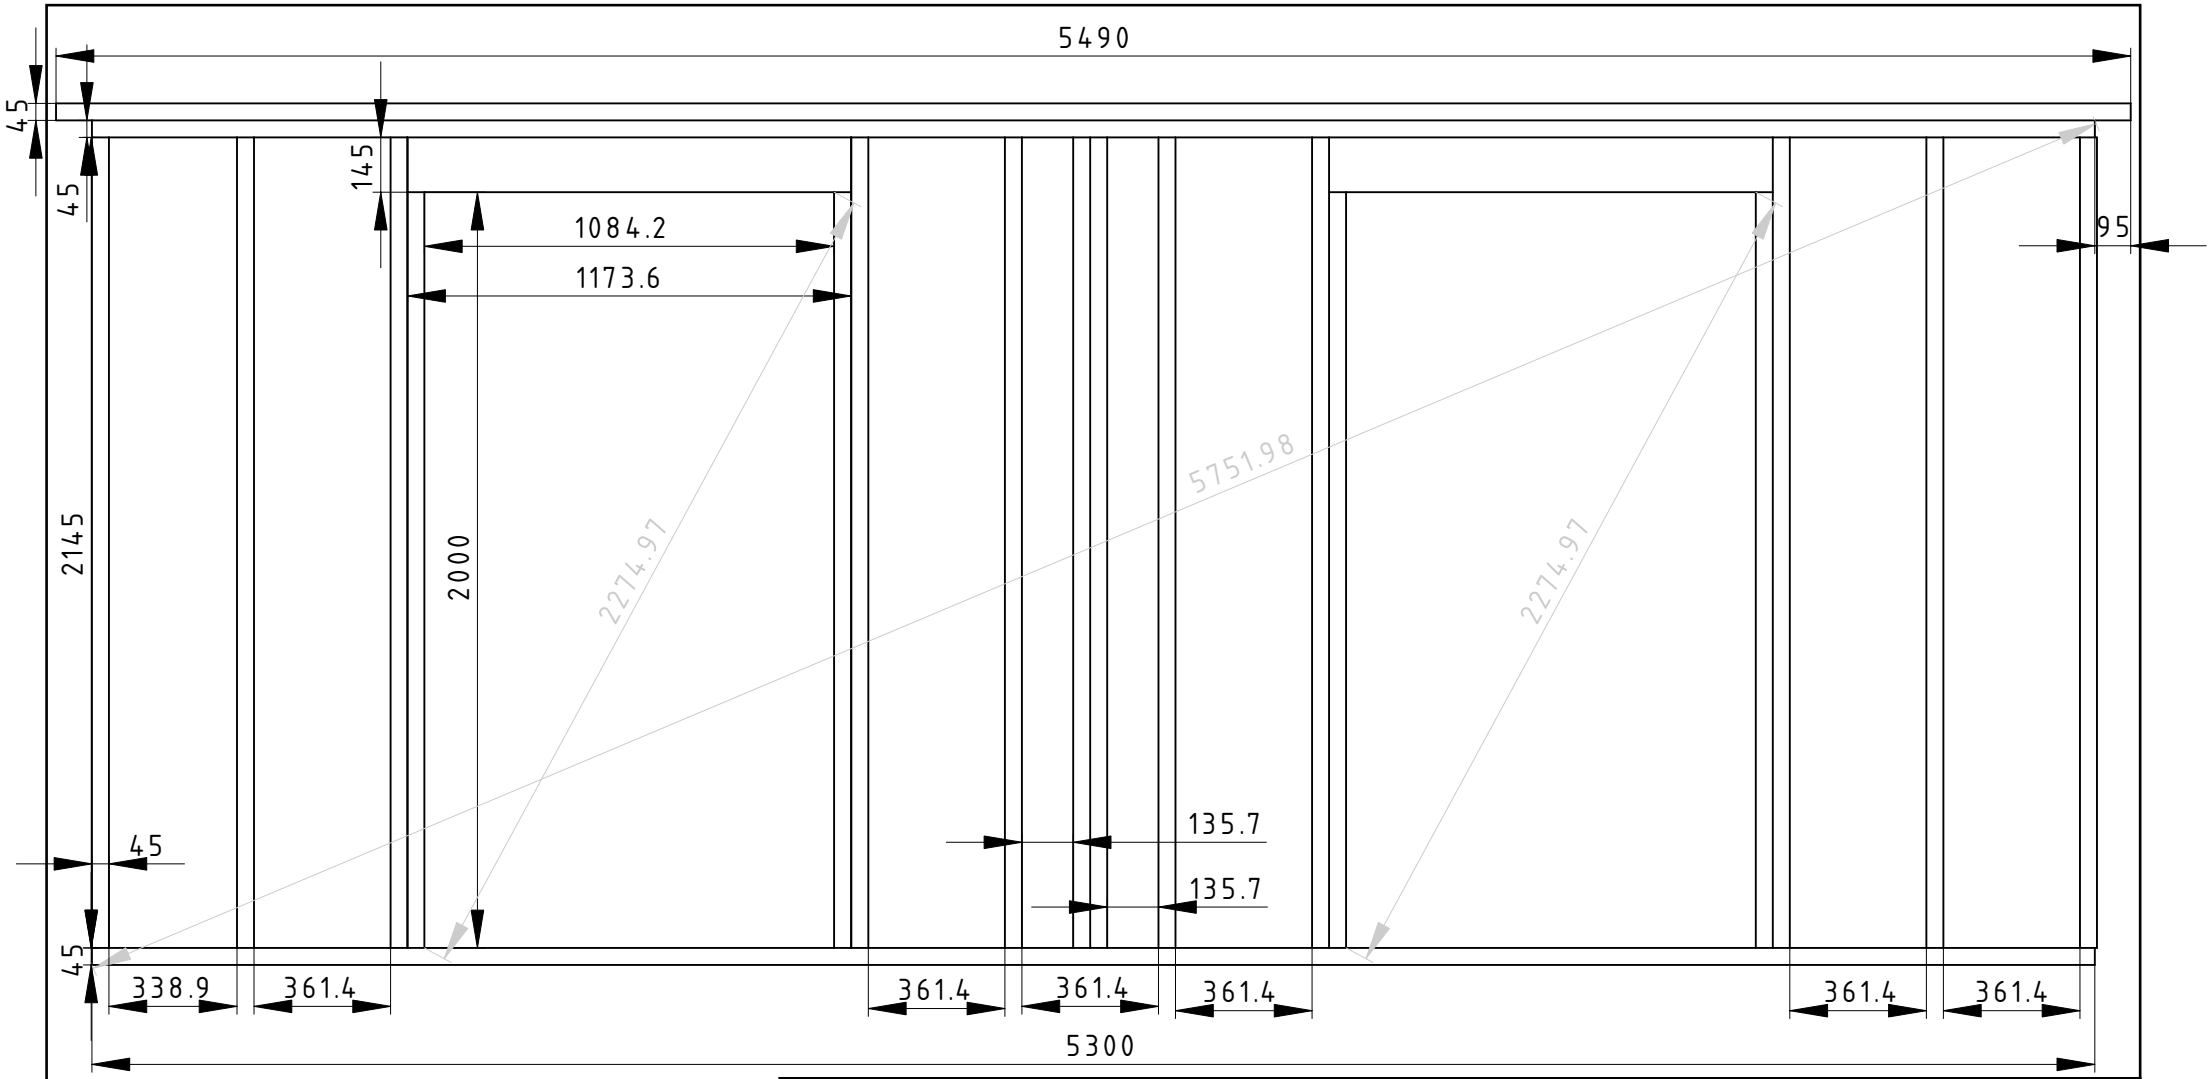

Created by:	Title:	Size:	Sheet:	Scale:
Ronald Rink	East Hall Wall	A4	1 / 1	

Supplementary information:
Ground Floor, First Floor

C24, 2" x 4", 5400mm / 4800mm, 16"OC

Part number:
0308-Hall-East

Drawing no.:
G-EastHall001

Date:
2023-01-18

Revision:
REV A