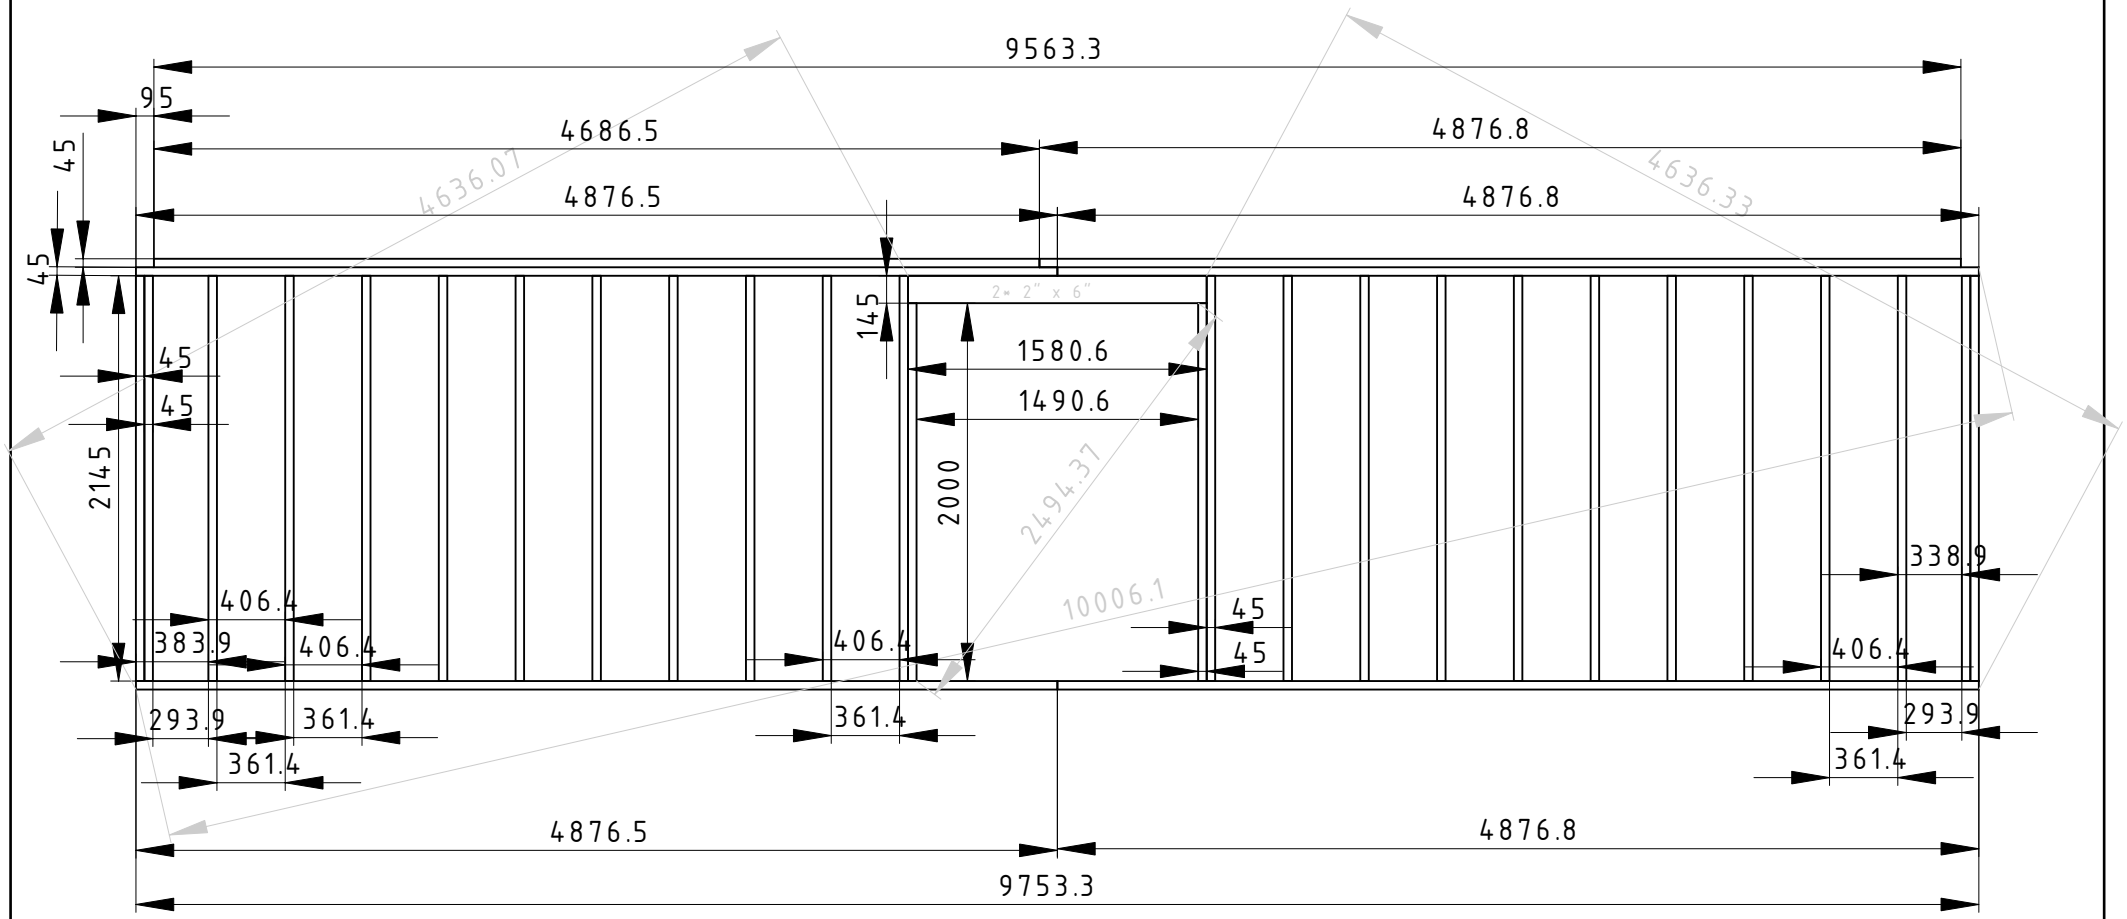

Created by:	Title:	Size:	Sheet:	Scale:
Ronald Rink	North Wall	A4	1 / 2	

Supplementary information:
Ground Floor, First Floor
View into Hall
C24, 4" x 2" / 6" x 2", 4800mm / 5400mm, 16" OC

Part number: 0301-North
Drawing no.: G-North001
Date: 2023-01-11
Revision: REV B