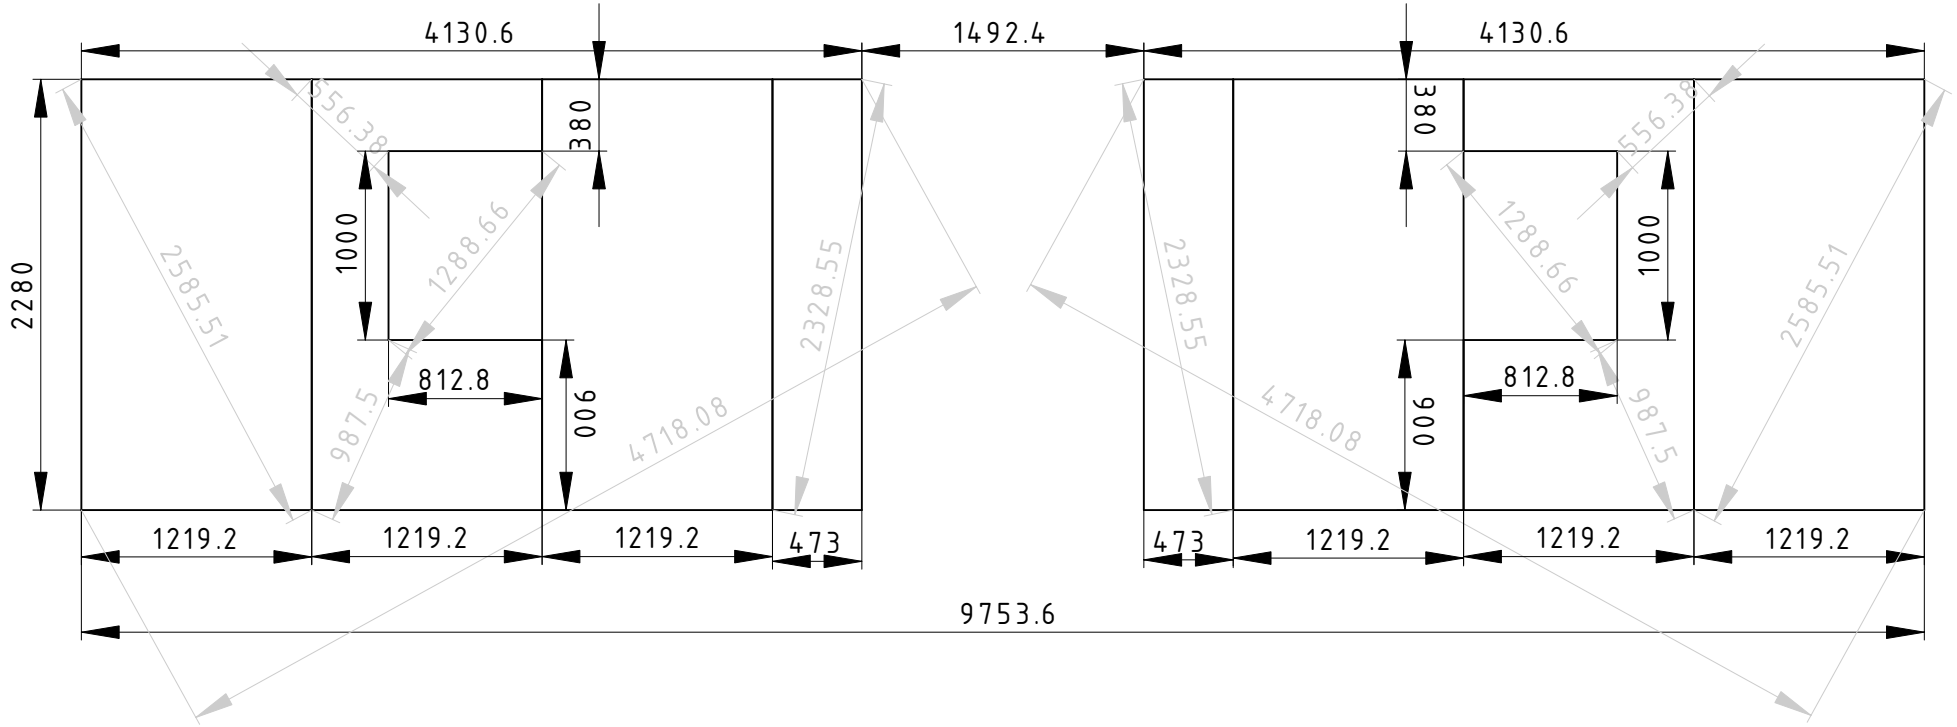

Created by:	Title:	Size:	Sheet:	Scale:
Ronald Rink	North Wall (Sheathing)	A4	2 / 2	

Supplementary information:
Ground Floor, First Floor
View into Hall
Plywood 21mm

Part number: 0301-North
Drawing no.: G-North002
Date: 2023-01-11
Revision: REV B